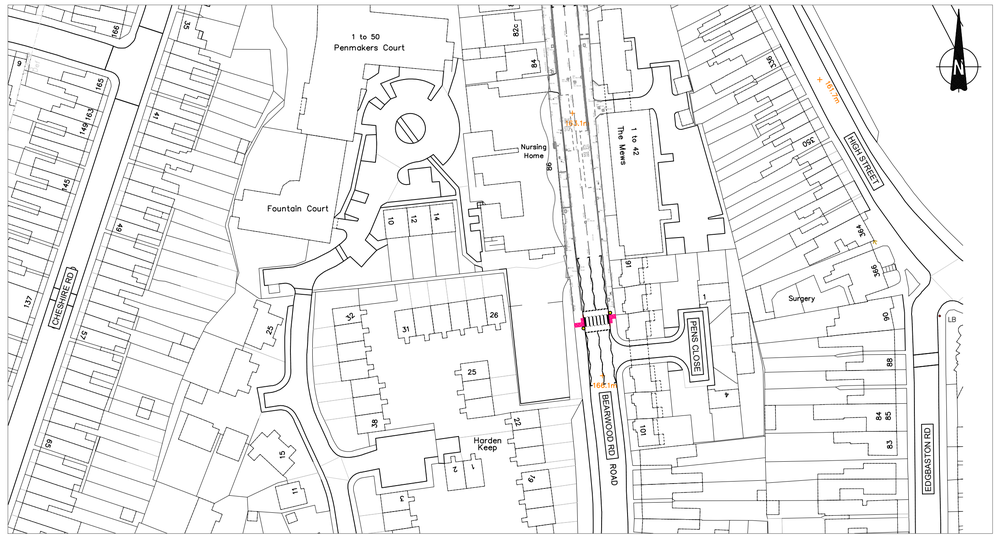

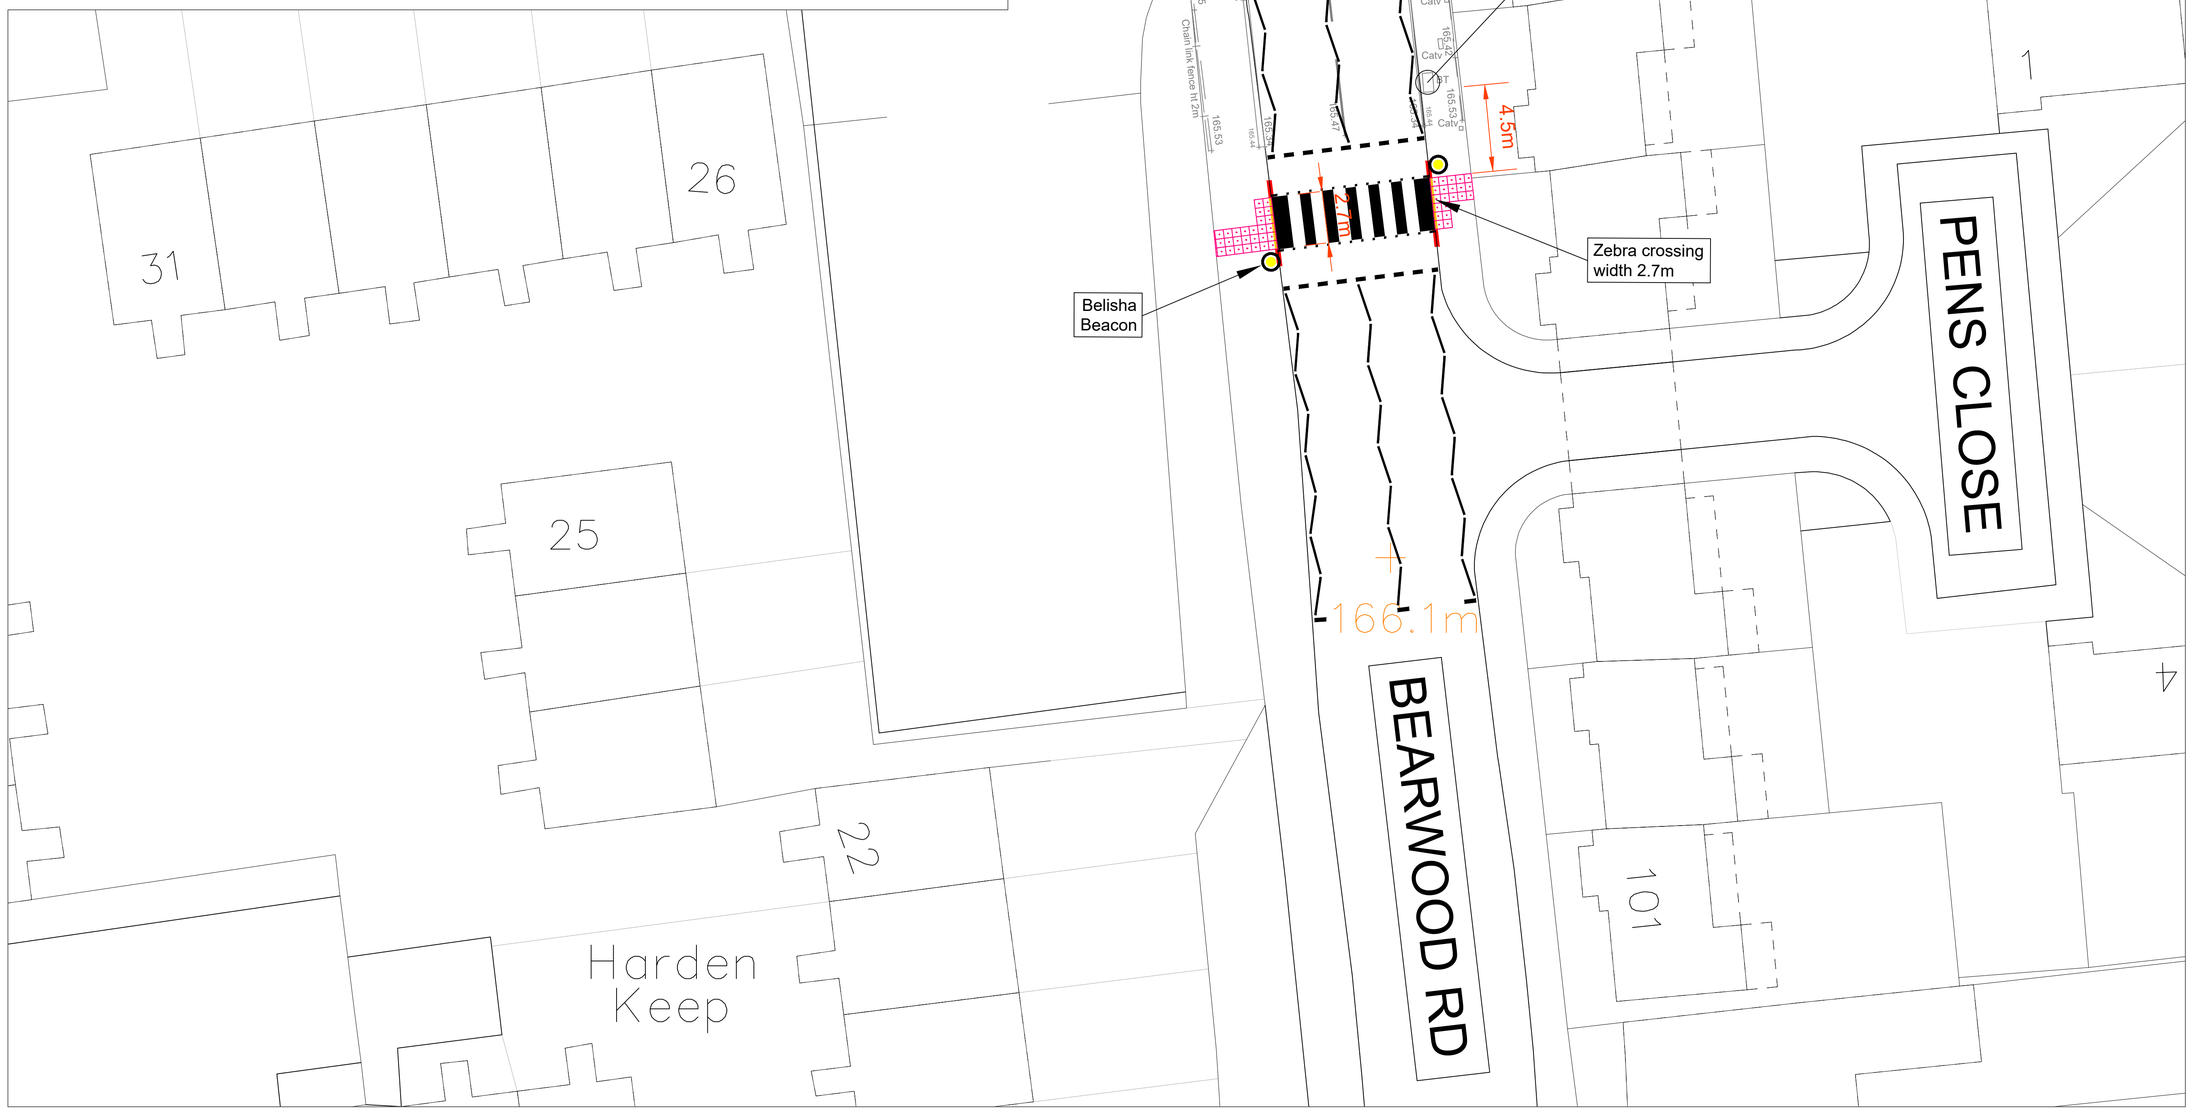

© Crown copyright and database rights 2012

Ordnance Survey Licence No 100032119

IMPORTANT
The Contractor will be responsible for setting out the work.
All dimensions must be obtained from or checked on site.
Figured dimensions to be used in preference to scale.

NOTES

1. All signs and road markings to be in accordance with The Traffic Signs Regulations and General directions 2016 (TSRGD) and Chapter 5 Road Markings 2018.
2. Setting out to be agreed on site with the Engineer.

KEY

- Cycle Lane
- Footway
- Half battered transition kerbs
- HB2 kerbs
- EF kerbs
- Inverted HB2 kerbs
- Bullnose centre kerbs flush with carriageway
- Tactile paving (450mm² modules)
- Belisha Beacon

Sandwell
Metropolitan Borough Council

ASSISTANT DIRECTOR HIGHWAYS
Robin Weare, BSc, C.Eng, M.I.C.E, MBA
Sandwell Council House
Freeth Street Oldbury
West Midlands B69 3DE

E-mail: Highways@sandwell.gov.uk

PROJECT
A4030 SAFER ROADS FUND

LOCATION
SMETHWICK

DRAWING TITLE
NEW ZEBRA CROSSING LAYOUT
PENS CLOSE

SCALE	1:100, 1:1000
ISSUED BY	T.CHATWIN
DATE	AUGUST 2023
DRAWN BY	D.FRANCIS
DRAWING No	41156 S/1