The contractor is responsible to ensure that no products are to be utilised that do not comply with relevant British and/or European Standards and/or Codes of Practice, COSHH Regulations, Construction Regulations, or which are known or suspected at the time of product selection and/or construction to be deleterious to health and safety or to the durability of the work or not in accordance with good building practices.

The contractor is responsible for checking dimensions, tolerances, levels and references. This drawing is to be read in conjunction with all relevant consultants or specialists drawings. Any discrepancy to be notified to Baily Garner LLP and rectified before proceeding with the works on site or shop drawings.

This drawing and the copyrights and patents therein are the property of Baily Garner LLP and may not be used or reproduced without consent or attribution.

A2

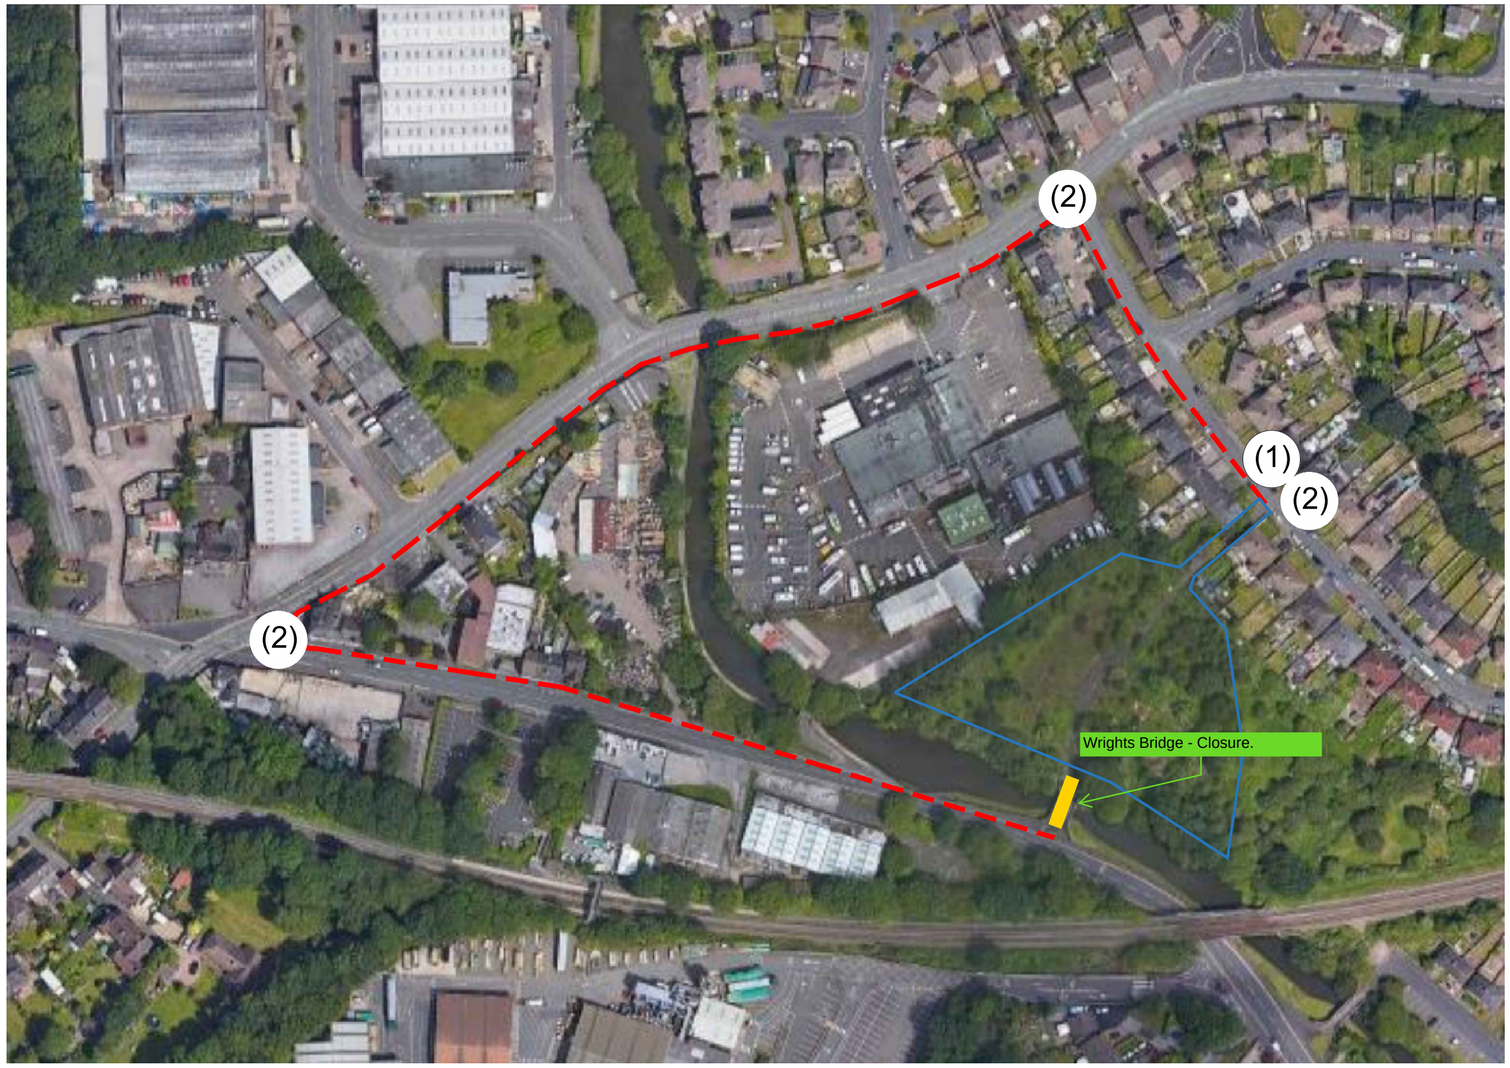

(1) Traffic Diversion Signage A

(2) Traffic Diversion Signage B

Bromford.

A- Diversion sign (2) replaced to indicate Pedestrian Diversion	IB	17/08/2020

CLIENT.
Bromford

ADDRESS.
Grange Road / Station Road,
Cradley Heath,
West Midlands

PROJECT.
Proposed Development of 42 Dwellings

TITLE.
Temporary Pedestrian Diversion Route

PURPOSE OF ISSUE.
Planning

SCALE.	D	C	DATE
NTS	JM	DB	14/08/2020

JOB NO.	DRAWING No.	REVISION
30959	P 190	A

BAILY GARNER
55 CHARLOTTE STREET
BIRMINGHAM B3 1PX
t. 0121 236 2236
f. 0121 236 3323
e. birmingham@bailygarner.co.uk