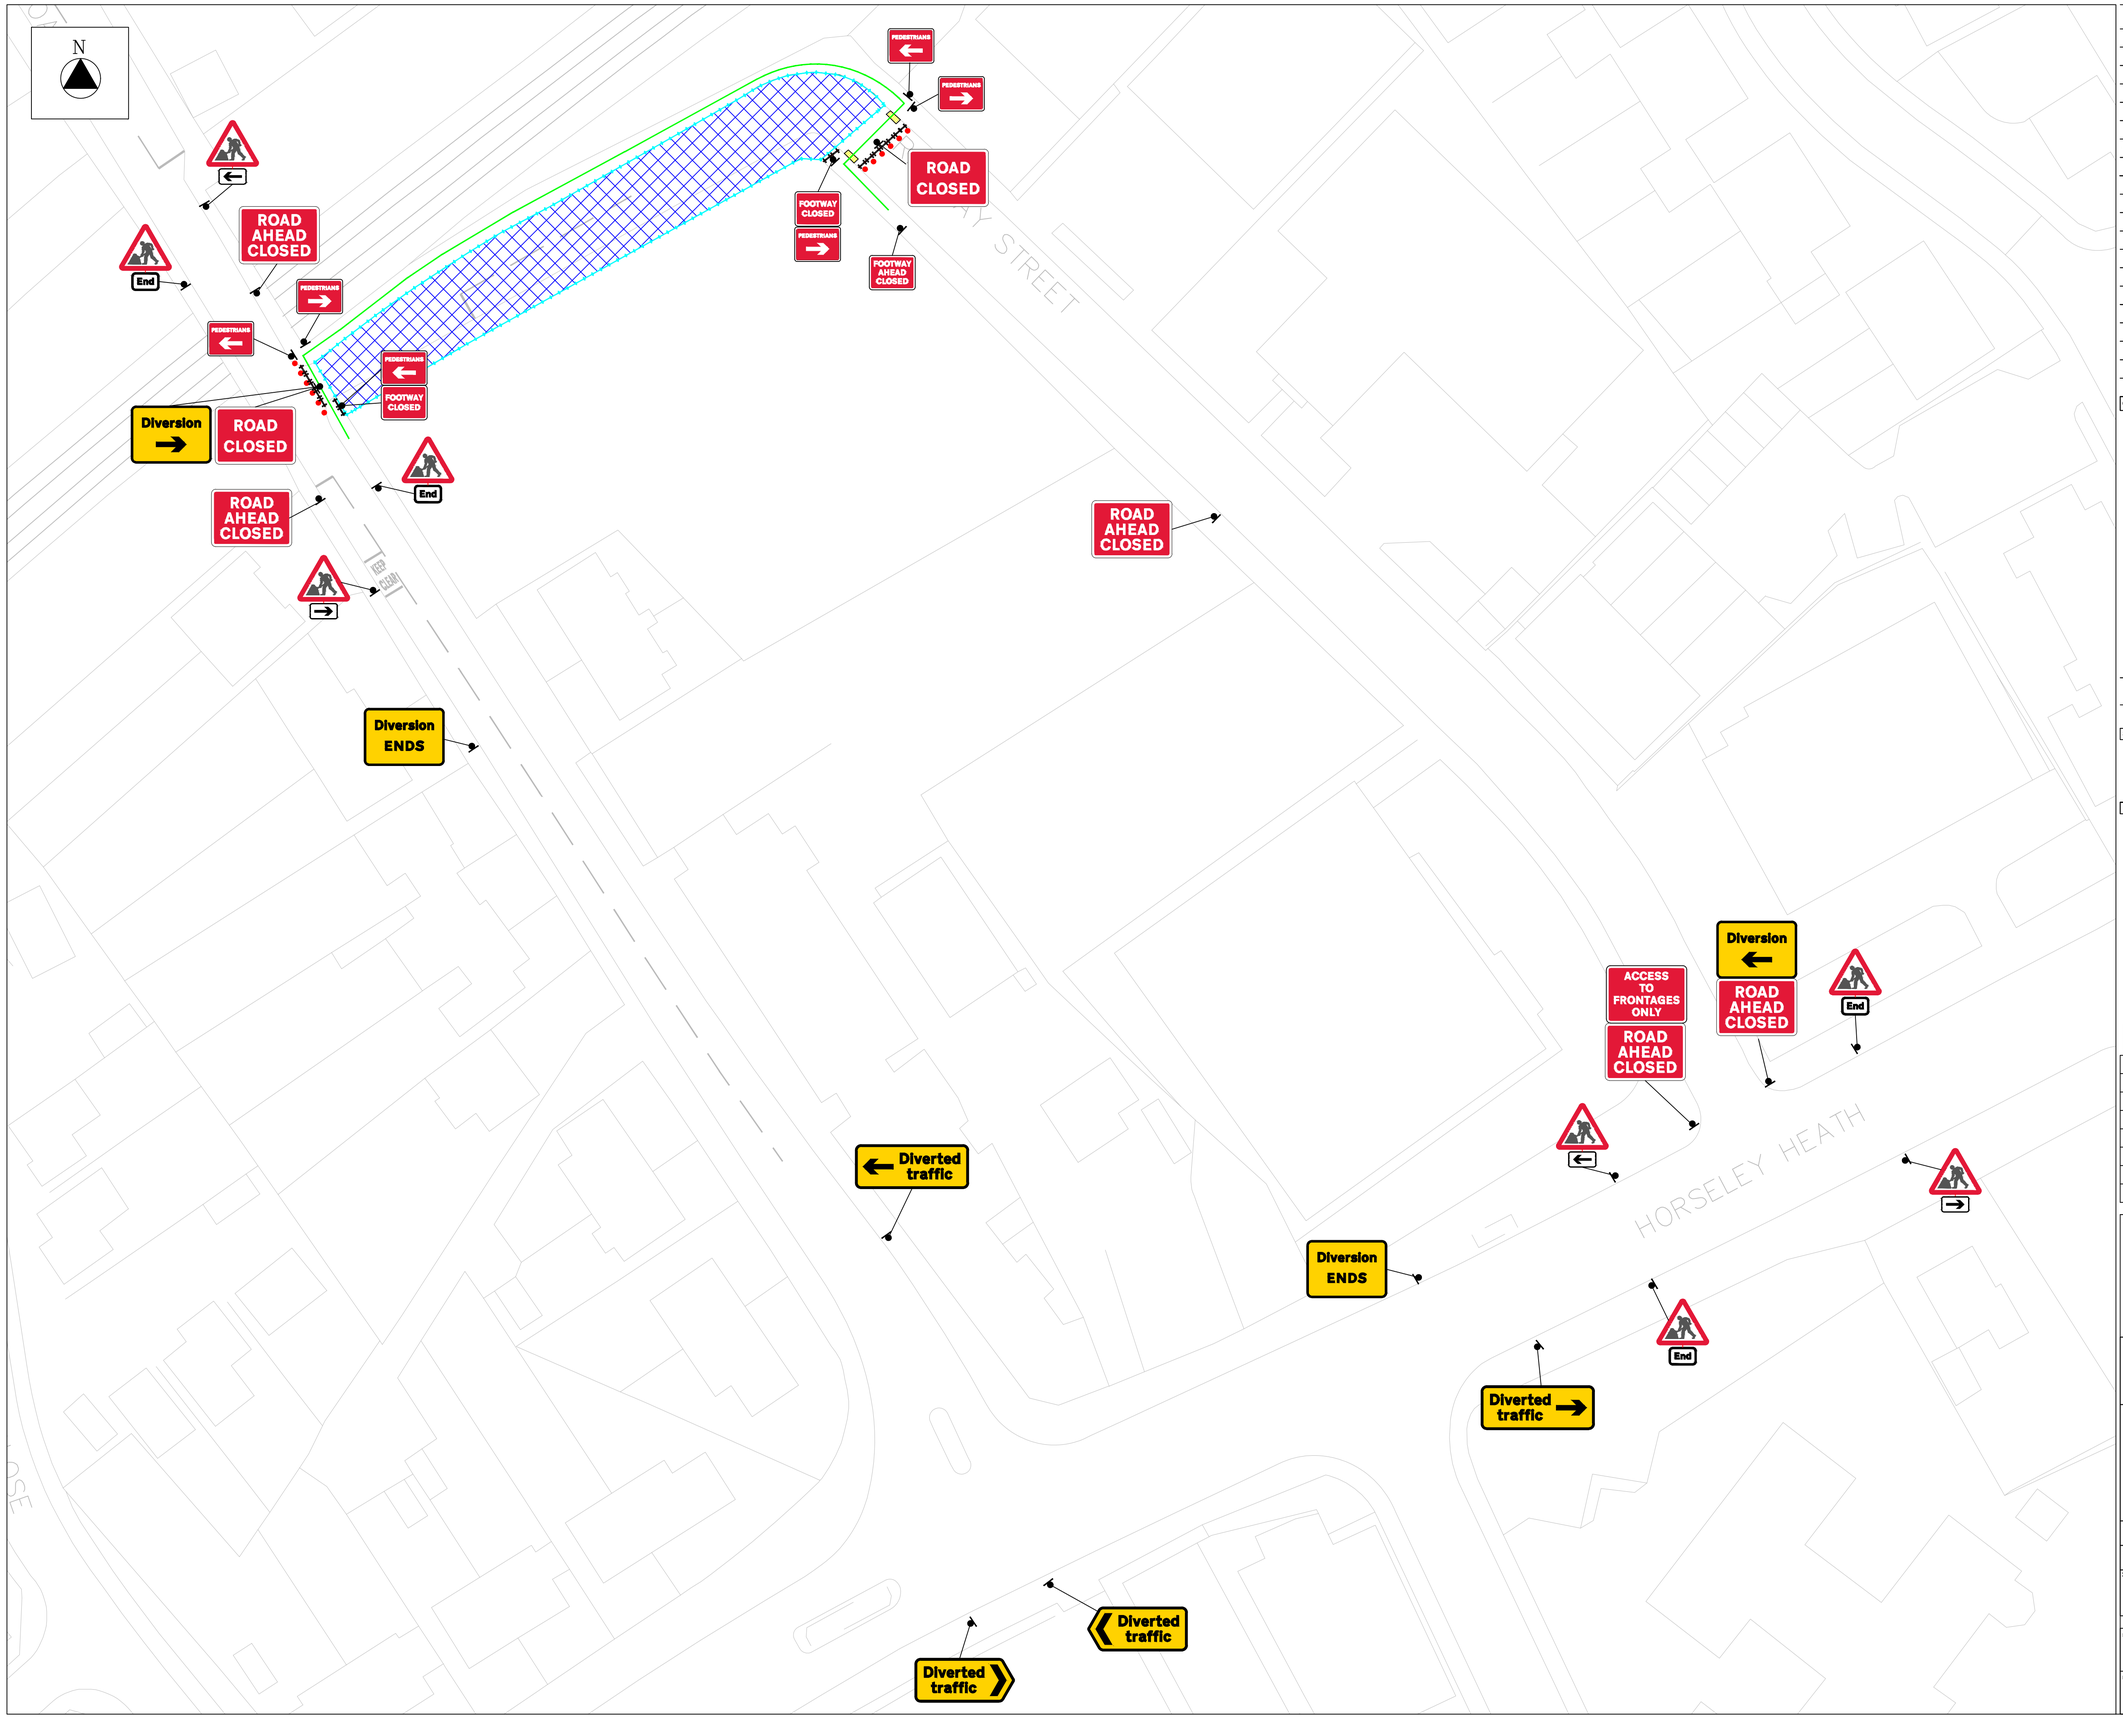

Key	
	Traffic Sign
	Traffic Cone
B	Cone or Road Marking Detail
610	TSRGD Sign Reference Number
	Pedestrian Barrier
	Pedestrian Route
	Vehicle Diversion Route
	Heras Fencing
	Temporary Traffic Signal
	Temporary Traffic Signals
	Safety Zones
	Bridge Decks
	New MMA Work Area
	Existing MMA Work Area
	Tarmac Ramp
	MMA Marshal
	Cut Line
	New Signs to be Installed

Cone Detail

DETAIL B (B)

Single/Dual carriageway 40mph or less - 450mm cones, spacing 1.5m.
Single/Dual carriageway 50mph or more - 750mm cones, spacing 1.5m.
Dual carriageway national speed limit - 750mm cones, spacing 1.5m, relaxation 3m.

Notes:
1) During darkness, warning lights to BS EN 12352:2006 should be provided in accordance with Table A1.3 (Appendix 1).
2) 45° tapers have 1.5m spacing, no relaxations.
3) On motorways and NSL AP duals with hard shoulders, 1m cones will be required for both standard and relaxation works for lead tapers and the facing wall of lane changes.

DETAIL C1 (C1)

9m

Single/Dual carriageway 40mph or less - 450mm traffic cones.
Single/Dual carriageway 50mph or more - 750mm traffic cones.

Notes:
1) During darkness, warning lights to BS EN 12352:2006 should be provided in accordance with Table A1.3 (Appendix 1).
2) For relaxation to Detail C1 see Table A1.3 (Appendix 1).

Grid Reference

X (Eastings) - 397112 | Y (Northings) - 292313

Speed: 30

Safety Zones
(S) Sideways - 0.5m
(L) Longways - 0.5m
(C) Clearance - 2.0m

Notes

All Traffic Management will be designed in accordance with the requirements of the Traffic Signs Manual, Chapter 8, Part 1, Part 2 & Part 3. Any sign reference numbers used in this drawing refer to the diagram numbers contained within the Traffic Signs Regulations and General Directions 2016 (TSRGD 2016).

Rev	Date	Revision Details	Drn	Des	Chk	App
P01	02/09/24	checked and approved	RR	RR	AD	PV

© Midland Metro Alliance

Midland Metro Alliance
4th Floor, Alpha Tower, Suffolk Street Queensway, Birmingham, B1 1TT
Tel: +44 (0)121 643 8729 www.metroalliance.co.uk

Project: Wednesbury to Brierley Hill

Drawing Title: Carriageway Amendments Horseley Road Road Closure Diversion Phase 1

Scale	Drawn	Designed	Checked	Approved
N/A	RR	RR	AD	PV
Original Drawing Size: N/A (Not Applicable)	Date: 16/08/24	Date: 16/08/24	Date: 02/09/24	Date: 02/09/24

Status Code: S4 — Drawing Suitability: For Stage Approval

Drawing Number

Project	Originator	Volume	Design Stg.
WBHD	D05	TMN	C

Location	Type	Role	Number	Revision
ZZ	DR	TM	0312	P01